Lots 2, 3 & 4; A & 6 (also known as A-6);
Part of Lots 1 and 2; and Lot 2
SQUARE 181,
First District,
Orleans Parish, Louisiana

Saint Joseph Street (side)

We certify that this plat represents an actual ground survey made by us & conforms to the requirements for the Minimum Standards for Property Boundary Surveys as found in La. Administrative Code TITLE 46:LXI Chapter 25 for a Class "C" survey.

STATE OF LOUISIANA
SAM Z. SCANDALIATO
REG. NO. 3358
REGISTERED
LAND SURVEYOR

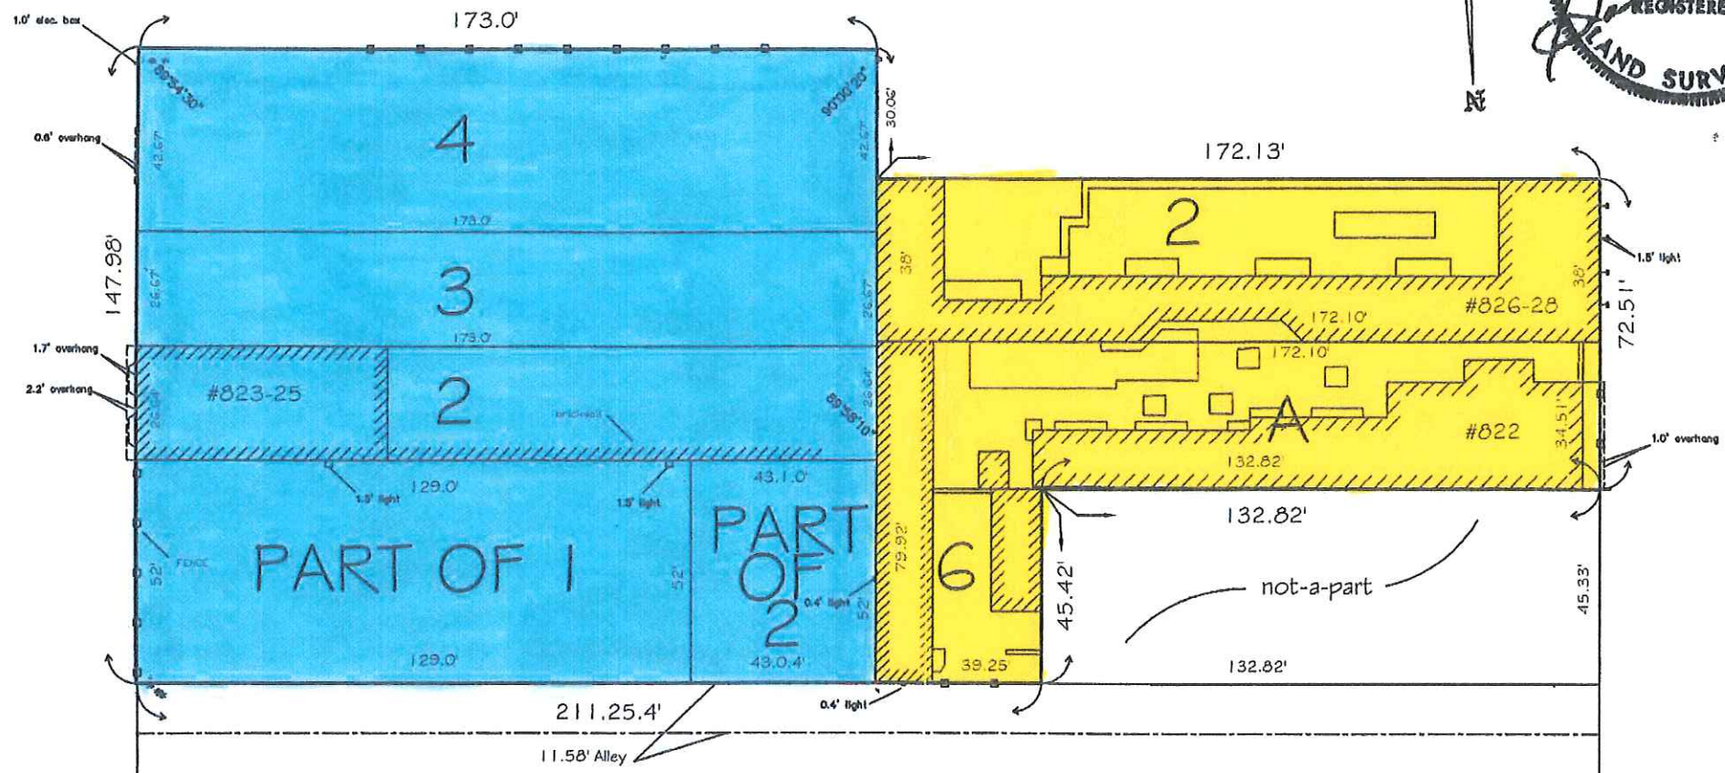

Camp Street

Saint Charles Street

Julia Street

Julia Street

No title research of any kind was performed by this office.

EXHIBIT "A"

S. Z. S. Consultants, Inc.
ENGINEERS • ENVIRONMENTALISTS • SURVEYORS
616 BARONNE STREET Suite 302 NEW ORLEANS, LA 70113
TEL.: 561-5724 FAX: 561-5726 E-MAIL: samzscan@bellsouth.net

IMPROVEMENT SURVEY
for
Faubourg Saint Charles, L.L.C., North Houston Bank, First American Title Insurance Company, The Steeg Law Firm, L.L.C., Orleans Title Insurance Agency, L.L.C., Delta Title Corporation, & Fidelity National Title Insurance Company

Drawn By:	RJM
Checked:	SZS
Date:	10/19/2006

Copyright © 2004